

جزيرة
رمحان
RAMHAN ISLAND
أبوظبي

Pearl
ISLAND VILLAS

	Sky		Bliss		Bliss I
	Glam		Vintage I		Vintage II
	Spark I		Spark II		Grace II
	Grace III		Charm III		Charm IV

DISCLAIMER

1. All room dimensions are measured to structural elements and exclude wall finishes and construction tolerances. 2. All dimensions have been provided by our consultant architects. 3. All materials, dimensions and drawings are approximate, information subject to change without notice. 4. Actual areas may vary from the stated area. Drawings not to scale. The developer reserves the right to make revisions. 5. Actual unit areas, front windows, porches, terraces, loggia and exterior trim detail may vary by elevation styles and floor level. 6. The unit orientation will be shown in the parcel layout and not as shown in the floor plans. 7. The location of ancillary buildings will vary from one plot to the other. 8. Study room can be converted to a guest bedroom if needed. 9. Pool design is indicative and subject to change at the developer's discretion without prior notice. 10. Pool locations will vary from one plot to the other. 11. The purchase price covers only the inclusion of pools and not the landscape.



جزيرة
رمحان
RAMHAN ISLAND
أبو ظبي

Crystal
ISLAND VILLAS

 Sky	 Sky I	 Bliss
 Vintage I	 Vintage II	 Spark
 Spark I	 Spark II	 Grace
 Grace II	 Grace III	 Charm
 Charm III	 Charm IV	

DISCLAIMER

1. All room dimensions are measured to structural elements and exclude wall finishes and construction tolerances. 2. All dimensions have been provided by our consultant architects. 3. All materials, dimensions and drawings are approximate, information subject to change without notice. 4. Actual areas may vary from the stated area. Drawings not to scale. The developer reserves the right to make revisions. 5. Actual unit areas, front windows, porches, terraces, loggia and exterior trim detail may vary by elevation styles and floor level. 6. The unit orientation will be shown in the parcel layout and not as shown in the floor plans. 7. The location of ancillary buildings will vary from one plot to the other. 8. Study room can be converted to a guest bedroom if needed. 9. Pool design is indicative and subject to change at the developer's discretion without prior notice. 10. Pool locations will vary from one plot to the other. 11. The purchase price covers only the inclusion of pools and not the landscape.



جزيرة
رمحان
RAMHAN ISLAND
أبو ظبي

Emerald
ISLAND VILLAS



DISCLAIMER

1. All room dimensions are measured to structural elements and exclude wall finishes and construction tolerances. 2. All dimensions have been provided by our consultant architects. 3. All materials, dimensions and drawings are approximate, information subject to change without notice. 4. Actual areas may vary from the stated area. Drawings not to scale. The developer reserves the right to make revisions. 5. Actual unit areas, front windows, porches, terraces, loggia and exterior trim detail may vary by elevation styles and floor level. 6. The unit orientation will be shown in the parcel layout and not as shown in the floor plans. 7. The location of ancillary buildings will vary from one plot to the other. 8. Study room can be converted to a guest bedroom if needed. 9. Pool design is indicative and subject to change at the developer's discretion without prior notice. 10. Pool locations will vary from one plot to the other. 11. The purchase price covers only the inclusion of pools and not the landscape.



جزيرة
رمحان
RAMHAN ISLAND
أبوظبي

Shores
ISLAND VILLAS

 Sky	 Sky VI	 Vintage I
 Vintage II	 Spark	 Spark I
 Spark II	 Grace	 Grace II
 Grace III	 Glam	 The One
 Charm	 Charm III	 Charm IV
 Bliss	 Bliss I	

DISCLAIMER

1. All room dimensions are measured to structural elements and exclude wall finishes and construction tolerances. 2. All dimensions have been provided by our consultant architects. 3. All materials, dimensions and drawings are approximate, information subject to change without notice. 4. Actual areas may vary from the stated area. Drawings not to scale. The developer reserves the right to make revisions. 5. Actual unit areas, front windows, porches, terraces, loggia and exterior trim detail may vary by elevation styles and floor level. 6. The unit orientation will be shown in the parcel layout and not as shown in the floor plans. 7. The location of ancillary buildings will vary from one plot to the other. 8. Study room can be converted to a guest bedroom if needed. 9. Pool design is indicative and subject to change at the developer's discretion without prior notice. 10. Pool locations will vary from one plot to the other. 11. The purchase price covers only the inclusion of pools and not the landscape.



جزيرة
رمحان
RAMHAN ISLAND
أبو ظبي

Flow
ISLAND VILLAS

	Sky I		Sky VI		Bliss I
	Bliss II		Vintage I		Vintage II
	Glam		Spark I		Spark II
	Grace II		Grace III		Charm
	Charm III		Charm IV		


DISCLAIMER

1. All room dimensions are measured to structural elements and exclude wall finishes and construction tolerances. 2. All dimensions have been provided by our consultant architects. 3. All materials, dimensions and drawings are approximate, information subject to change without notice. 4. Actual areas may vary from the stated area. Drawings not to scale. The developer reserves the right to make revisions. 5. Actual unit areas, front windows, porches, terraces, loggia and exterior trim detail may vary by elevation styles and floor level. 6. The unit orientation will be shown in the parcel layout and not as shown in the floor plans. 7. The location of ancillary buildings will vary from one plot to the other. 8. Study room can be converted to a guest bedroom if needed. 9. Pool design is indicative and subject to change at the developer's discretion without prior notice. 10. Pool locations will vary from one plot to the other. 11. The purchase price covers only the inclusion of pools and not the landscape.



جزيرة رمحان RAMHAN ISLAND أبوظبي

Zen ISLAND VILLAS

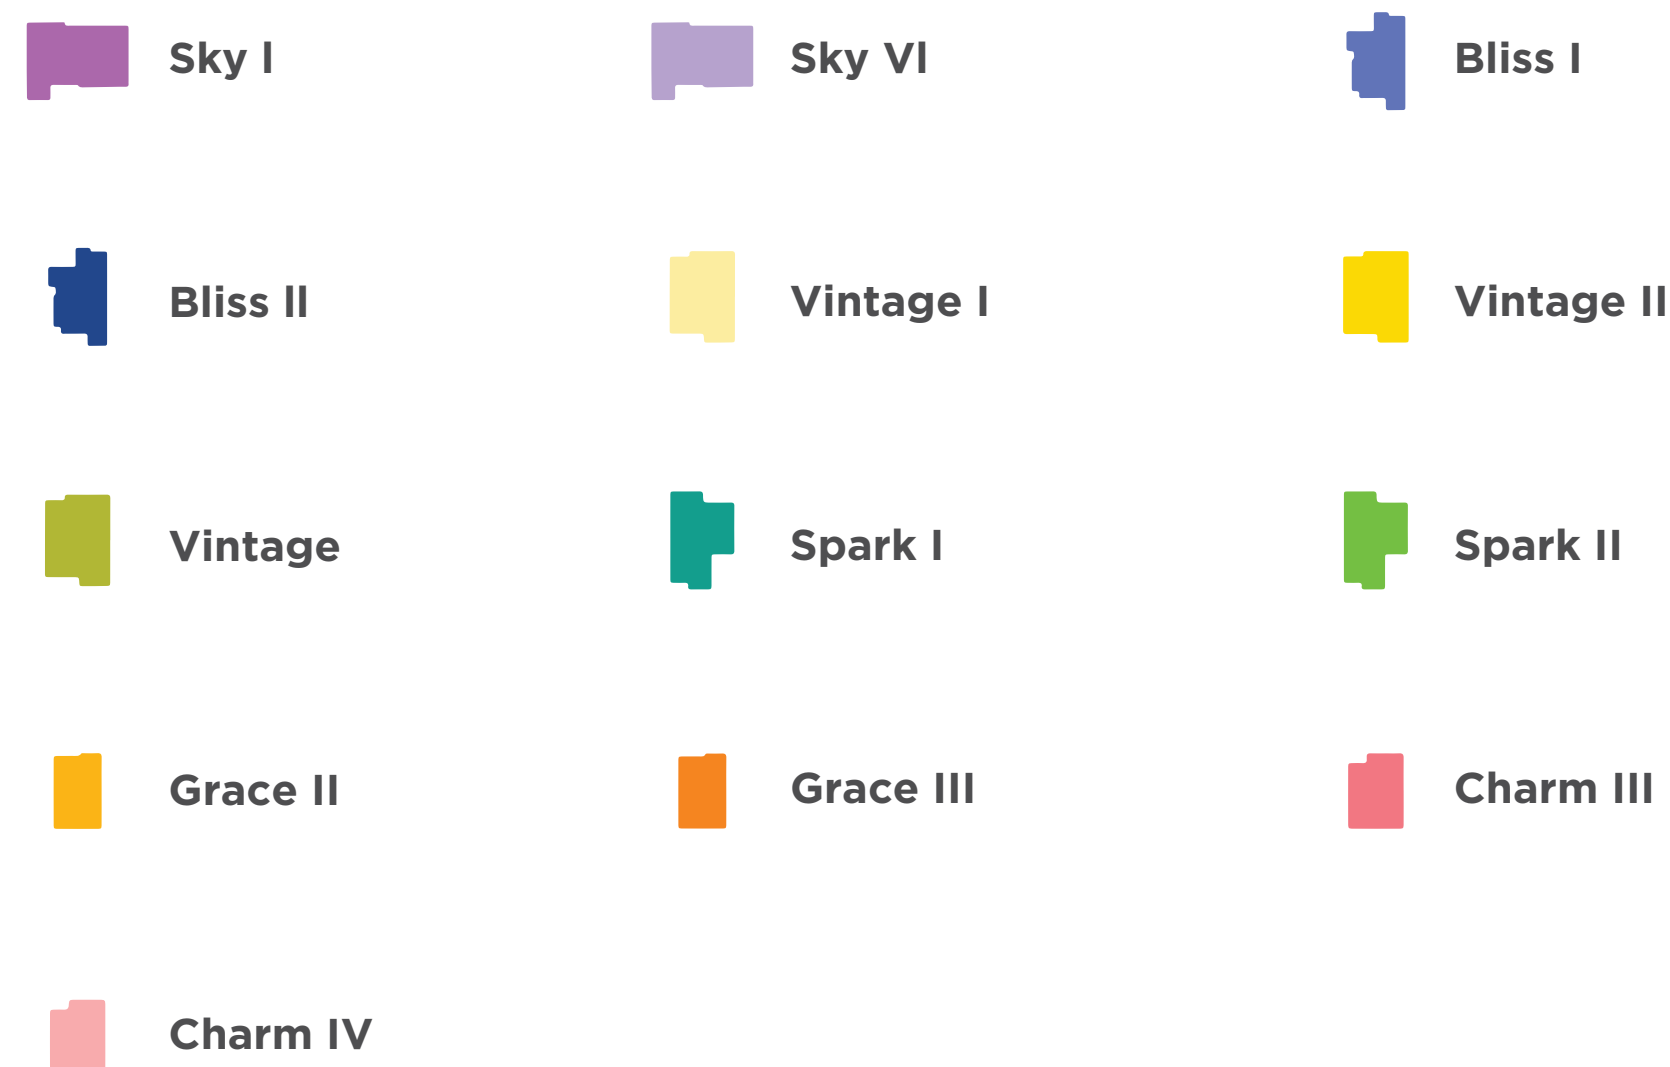

DISCLAIMER

1. All room dimensions are measured to structural elements and exclude wall finishes and construction tolerances. 2. All dimensions have been provided by our consultant architects. 3. All materials, dimensions and drawings are approximate, information subject to change without notice. 4. Actual areas may vary from the stated area. Drawings not to scale. The developer reserves the right to make revisions. 5. Actual unit areas, front windows, porches, terraces, loggia and exterior trim detail may vary by elevation styles and floor level. 6. The unit orientation will be shown in the parcel layout and not as shown in the floor plans. 7. The location of ancillary buildings will vary from one plot to the other. 8. Study room can be converted to a guest bedroom if needed. 9. Pool design is indicative and subject to change at the developer's discretion without prior notice. 10. Pool locations will vary from one plot to the other. 11. The purchase price covers only the inclusion of pools and not the landscape.




جزيرة
رمحان
RAMHAN ISLAND
أبوظبي

Creek
ISLAND VILLAS



DISCLAIMER

1. All room dimensions are measured to structural elements and exclude wall finishes and construction tolerances. 2. All dimensions have been provided by our consultant architects. 3. All materials, dimensions and drawings are approximate, information subject to change without notice. 4. Actual areas may vary from the stated area. Drawings not to scale. The developer reserves the right to make revisions. 5. Actual unit areas, front windows, porches, terraces, loggia and exterior trim detail may vary by elevation styles and floor level. 6. The unit orientation will be shown in the parcel layout and not as shown in the floor plans. 7. The location of ancillary buildings will vary from one plot to the other. 8. Study room can be converted to a guest bedroom if needed. 9. Pool design is indicative and subject to change at the developer's discretion without prior notice. 10. Pool locations will vary from one plot to the other. 11. The purchase price covers only the inclusion of pools and not the landscape.

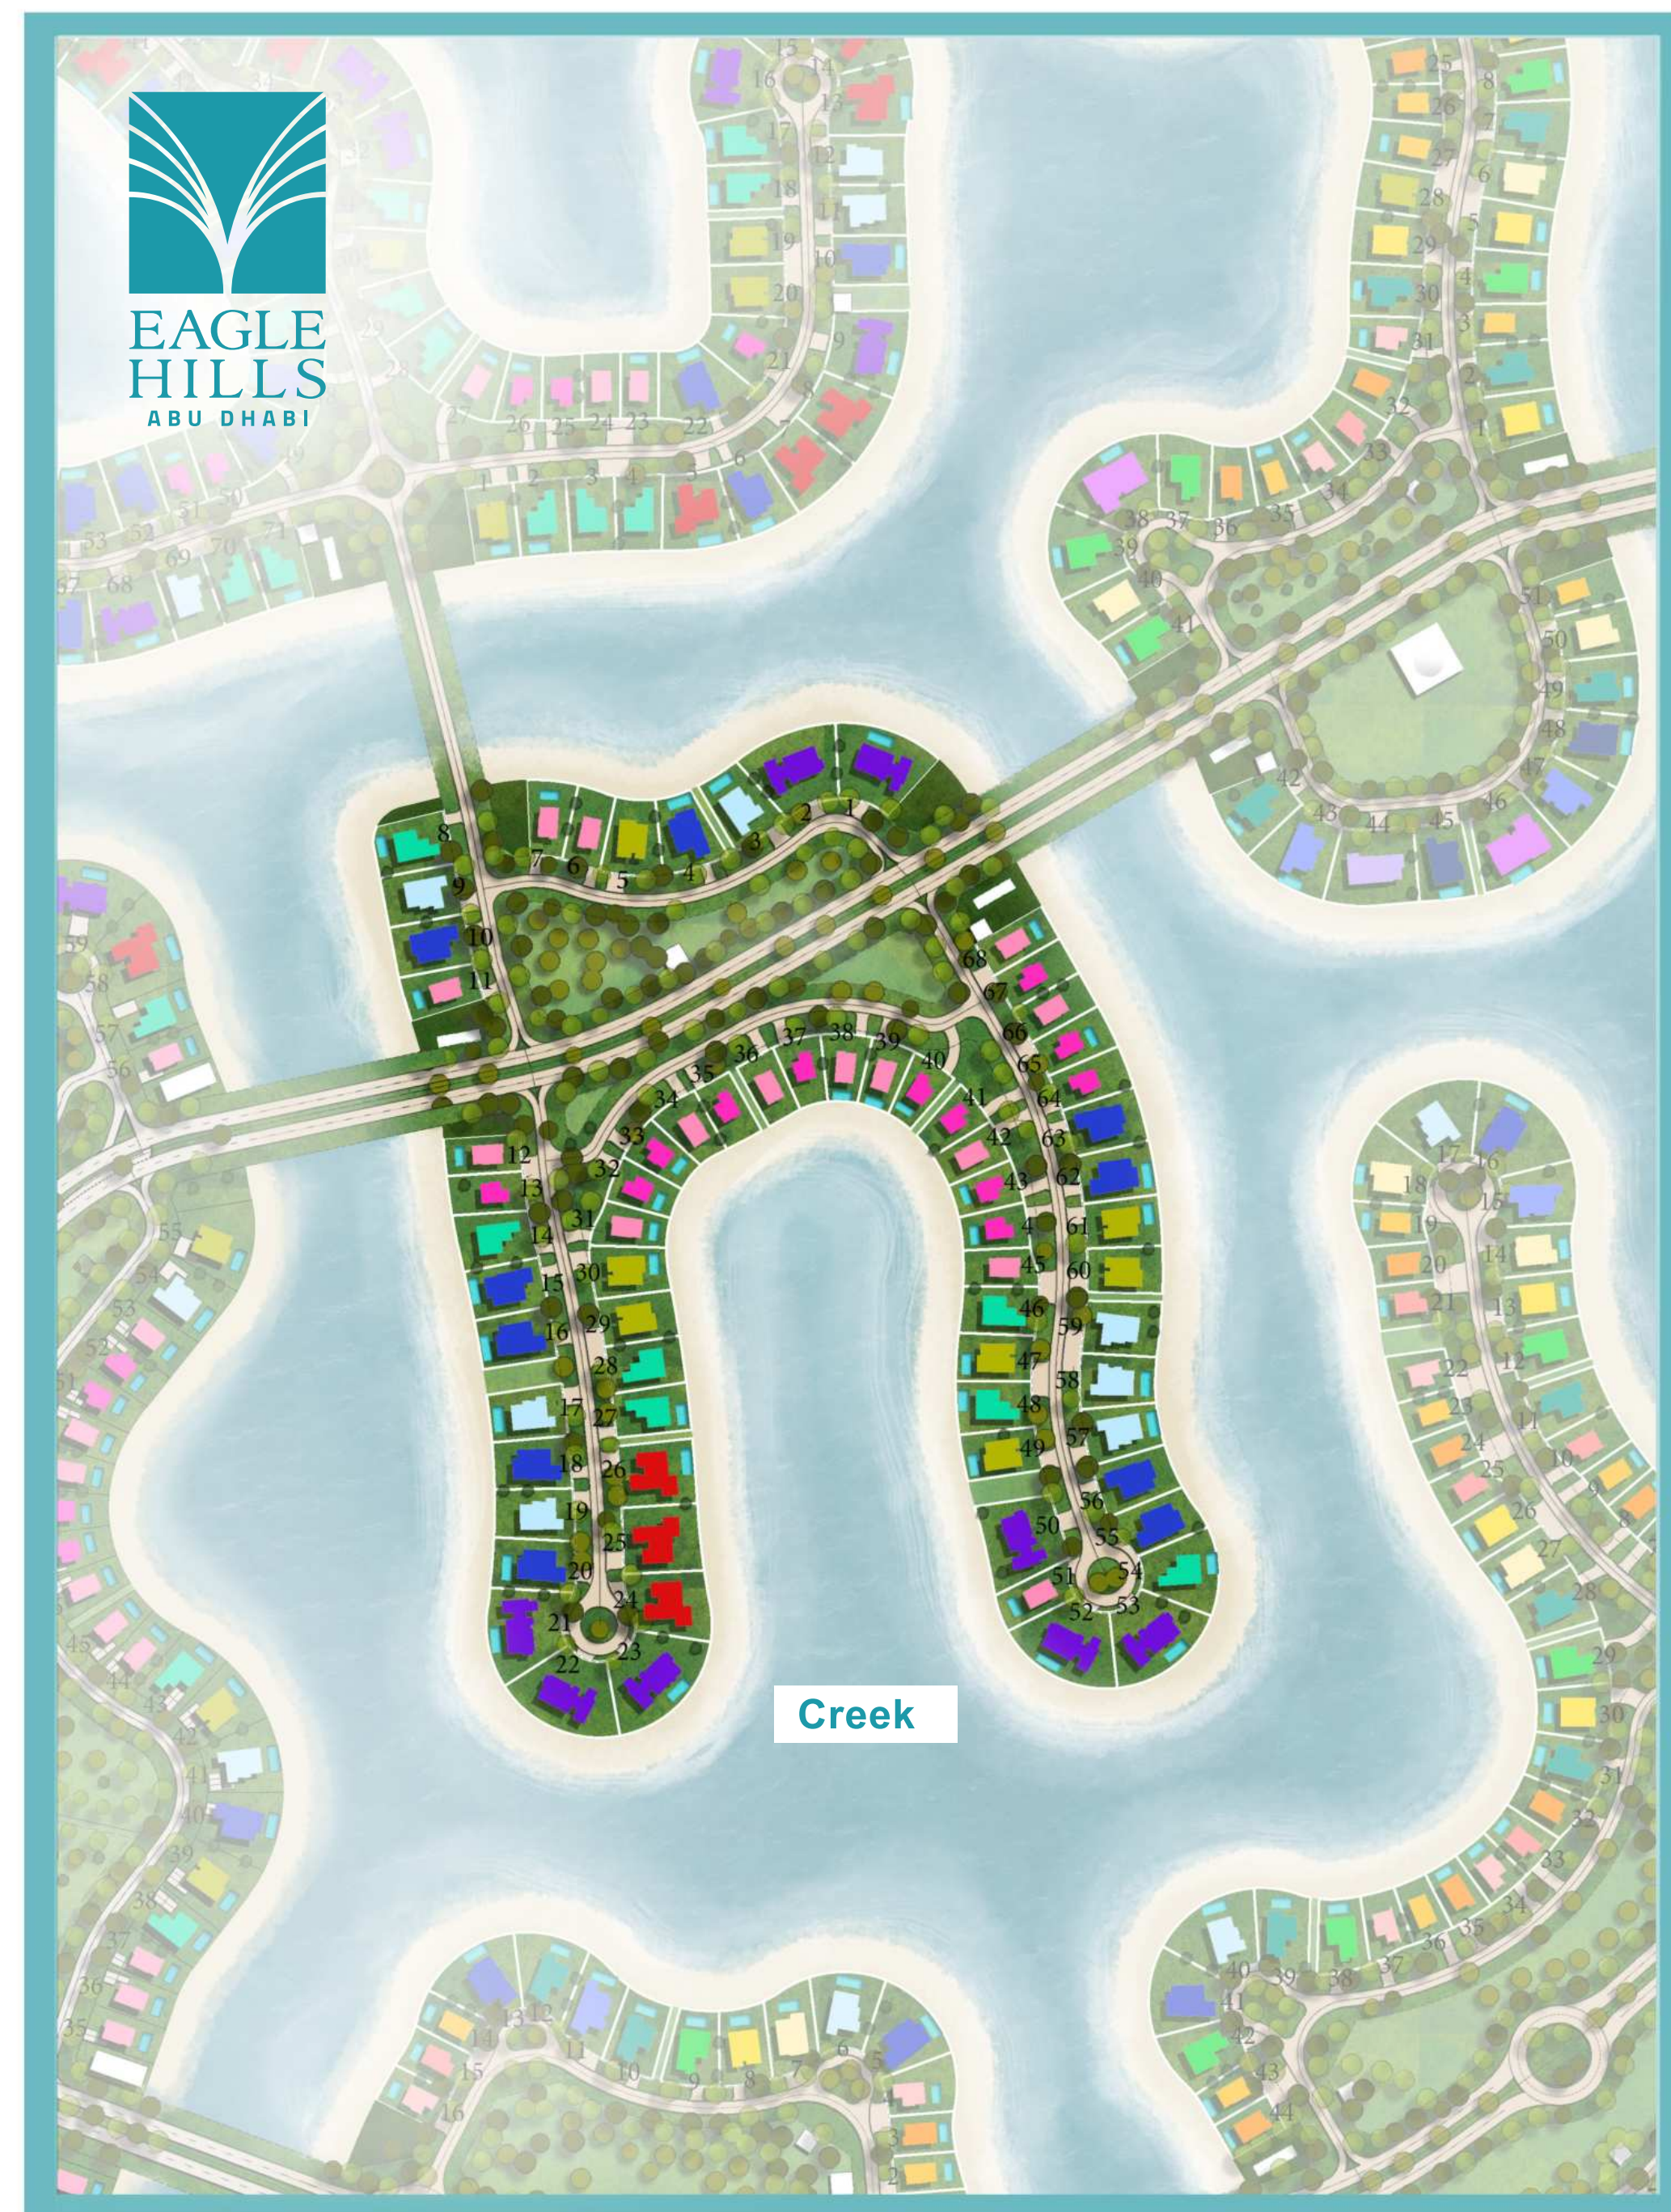

جزيرة
رمحان
 RAMHAN ISLAND
 أبوظبي

Bay
 ISLAND VILLAS

 Sky	 Vintage	 Vintage II
 Grace	 Glam	 Spark
 Charm	 Bliss	 The One

DISCLAIMER

1. All room dimensions are measured to structural elements and exclude wall finishes and construction tolerances. 2. All dimensions have been provided by our consultant architects. 3. All materials, dimensions and drawings are approximate, information subject to change without notice. 4. Actual areas may vary from the stated area. Drawings not to scale. The developer reserves the right to make revisions. 5. Actual unit areas, front windows, porches, terraces, loggia and exterior trim detail may vary by elevation styles and floor level. 6. The unit orientation will be shown in the parcel layout and not as shown in the floor plans. 7. The location of ancillary buildings will vary from one plot to the other. 8. Study room can be converted to a guest bedroom if needed. 9. Pool design is indicative and subject to change at the developer's discretion without prior notice. 10. Pool locations will vary from one plot to the other. 11. The purchase price covers only the inclusion of pools and not the landscape.





Auna
ISLAND VILLAS



DISCLAIMER

1. All room dimensions are measured to structural elements and exclude wall finishes and construction tolerances. 2. All dimensions have been provided by our consultant architects. 3. All materials, dimensions and drawings are approximate, information subject to change without notice. 4. Actual areas may vary from the stated area. Drawings not to scale. The developer reserves the right to make revisions. 5. Actual unit areas, front windows, porches, terraces, loggia and exterior trim detail may vary by elevation styles and floor level. 6. The unit orientation will be shown in the parcel layout and not as shown in the floor plans. 7. The location of ancillary buildings will vary from one plot to the other. 8. Study room can be converted to a guest bedroom if needed. 9. Pool design is indicative and subject to change at the developer's discretion without prior notice. 10. Pool locations will vary from one plot to the other. 11. The purchase price covers only the inclusion of pools and not the landscape.



جزيرة
رمحان
RAMHAN ISLAND
أبو ظبي

Waters
ISLAND VILLAS



DISCLAIMER

1. All room dimensions are measured to structural elements and exclude wall finishes and construction tolerances. 2. All dimensions have been provided by our consultant architects. 3. All materials, dimensions and drawings are approximate, information subject to change without notice. 4. Actual areas may vary from the stated area. Drawings not to scale. The developer reserves the right to make revisions. 5. Actual unit areas, front windows, porches, terraces, loggia and exterior trim detail may vary by elevation styles and floor level. 6. The unit orientation will be shown in the parcel layout and not as shown in the floor plans. 7. The location of ancillary buildings will vary from one plot to the other. 8. Study room can be converted to a guest bedroom if needed. 9. Pool design is indicative and subject to change at the developer's discretion without prior notice. 10. Pool locations will vary from one plot to the other. 11. The purchase price covers only the inclusion of pools and not the landscape.





ISLAND VILLAS



DISCLAIMER

1. All room dimensions are measured to structural elements and exclude wall finishes and construction tolerances. 2. All dimensions have been provided by our consultant architects. 3. All materials, dimensions and drawings are approximate, information subject to change without notice. 4. Actual areas may vary from the stated area. Drawings not to scale. The developer reserves the right to make revisions. 5. Actual unit areas, front windows, porches, terraces, loggia and exterior trim detail may vary by elevation styles and floor level. 6. The unit orientation will be shown in the parcel layout and not as shown in the floor plans. 7. The location of ancillary buildings will vary from one plot to the other. 8. Study room can be converted to a guest bedroom if needed. 9. Pool design is indicative and subject to change at the developer's discretion without prior notice. 10. Pool locations will vary from one plot to the other. 11. The purchase price covers only the inclusion of pools and not the landscape.



جزيرة
رمحان
RAMHAN ISLAND
أبو ظبي

Cove
ISLAND VILLAS



DISCLAIMER

1. All room dimensions are measured to structural elements and exclude wall finishes and construction tolerances. 2. All dimensions have been provided by our consultant architects. 3. All materials, dimensions and drawings are approximate, information subject to change without notice. 4. Actual areas may vary from the stated area. Drawings not to scale. The developer reserves the right to make revisions. 5. Actual unit areas, front windows, porches, terraces, loggia and exterior trim detail may vary by elevation styles and floor level. 6. The unit orientation will be shown in the parcel layout and not as shown in the floor plans. 7. The location of ancillary buildings will vary from one plot to the other. 8. Study room can be converted to a guest bedroom if needed. 9. Pool design is indicative and subject to change at the developer's discretion without prior notice. 10. Pool locations will vary from one plot to the other. 11. The purchase price covers only the inclusion of pools and not the landscape.



جزيرة
رمحان
RAMHAN ISLAND
أبو ظبي

Breeze
ISLAND VILLAS



DISCLAIMER

1. All room dimensions are measured to structural elements and exclude wall finishes and construction tolerances. 2. All dimensions have been provided by our consultant architects. 3. All materials, dimensions and drawings are approximate, information subject to change without notice. 4. Actual areas may vary from the stated area. Drawings not to scale. The developer reserves the right to make revisions. 5. Actual unit areas, front windows, porches, terraces, loggia and exterior trim detail may vary by elevation styles and floor level. 6. The unit orientation will be shown in the parcel layout and not as shown in the floor plans. 7. The location of ancillary buildings will vary from one plot to the other. 8. Study room can be converted to a guest bedroom if needed. 9. Pool design is indicative and subject to change at the developer's discretion without prior notice. 10. Pool locations will vary from one plot to the other. 11. The purchase price covers only the inclusion of pools and not the landscape.



جزيرة
رمحان
RAMHAN ISLAND
أبو ظبي

Marine
ISLAND VILLAS

- Sky

Spark

Vintage
- Charm

Grace

The One
- Bliss

Glam

DISCLAIMER

1. All room dimensions are measured to structural elements and exclude wall finishes and construction tolerances. 2. All dimensions have been provided by our consultant architects. 3. All materials, dimensions and drawings are approximate, information subject to change without notice. 4. Actual areas may vary from the stated area. Drawings not to scale. The developer reserves the right to make revisions. 5. Actual unit areas, front windows, porches, terraces, loggia and exterior trim detail may vary by elevation styles and floor level. 6. The unit orientation will be shown in the parcel layout and not as shown in the floor plans. 7. The location of ancillary buildings will vary from one plot to the other. 8. Study room can be converted to a guest bedroom if needed. 9. Pool design is indicative and subject to change at the developer's discretion without prior notice. 10. Pool locations will vary from one plot to the other. 11. The purchase price covers only the inclusion of pools and not the landscape.

